SITE PLAN

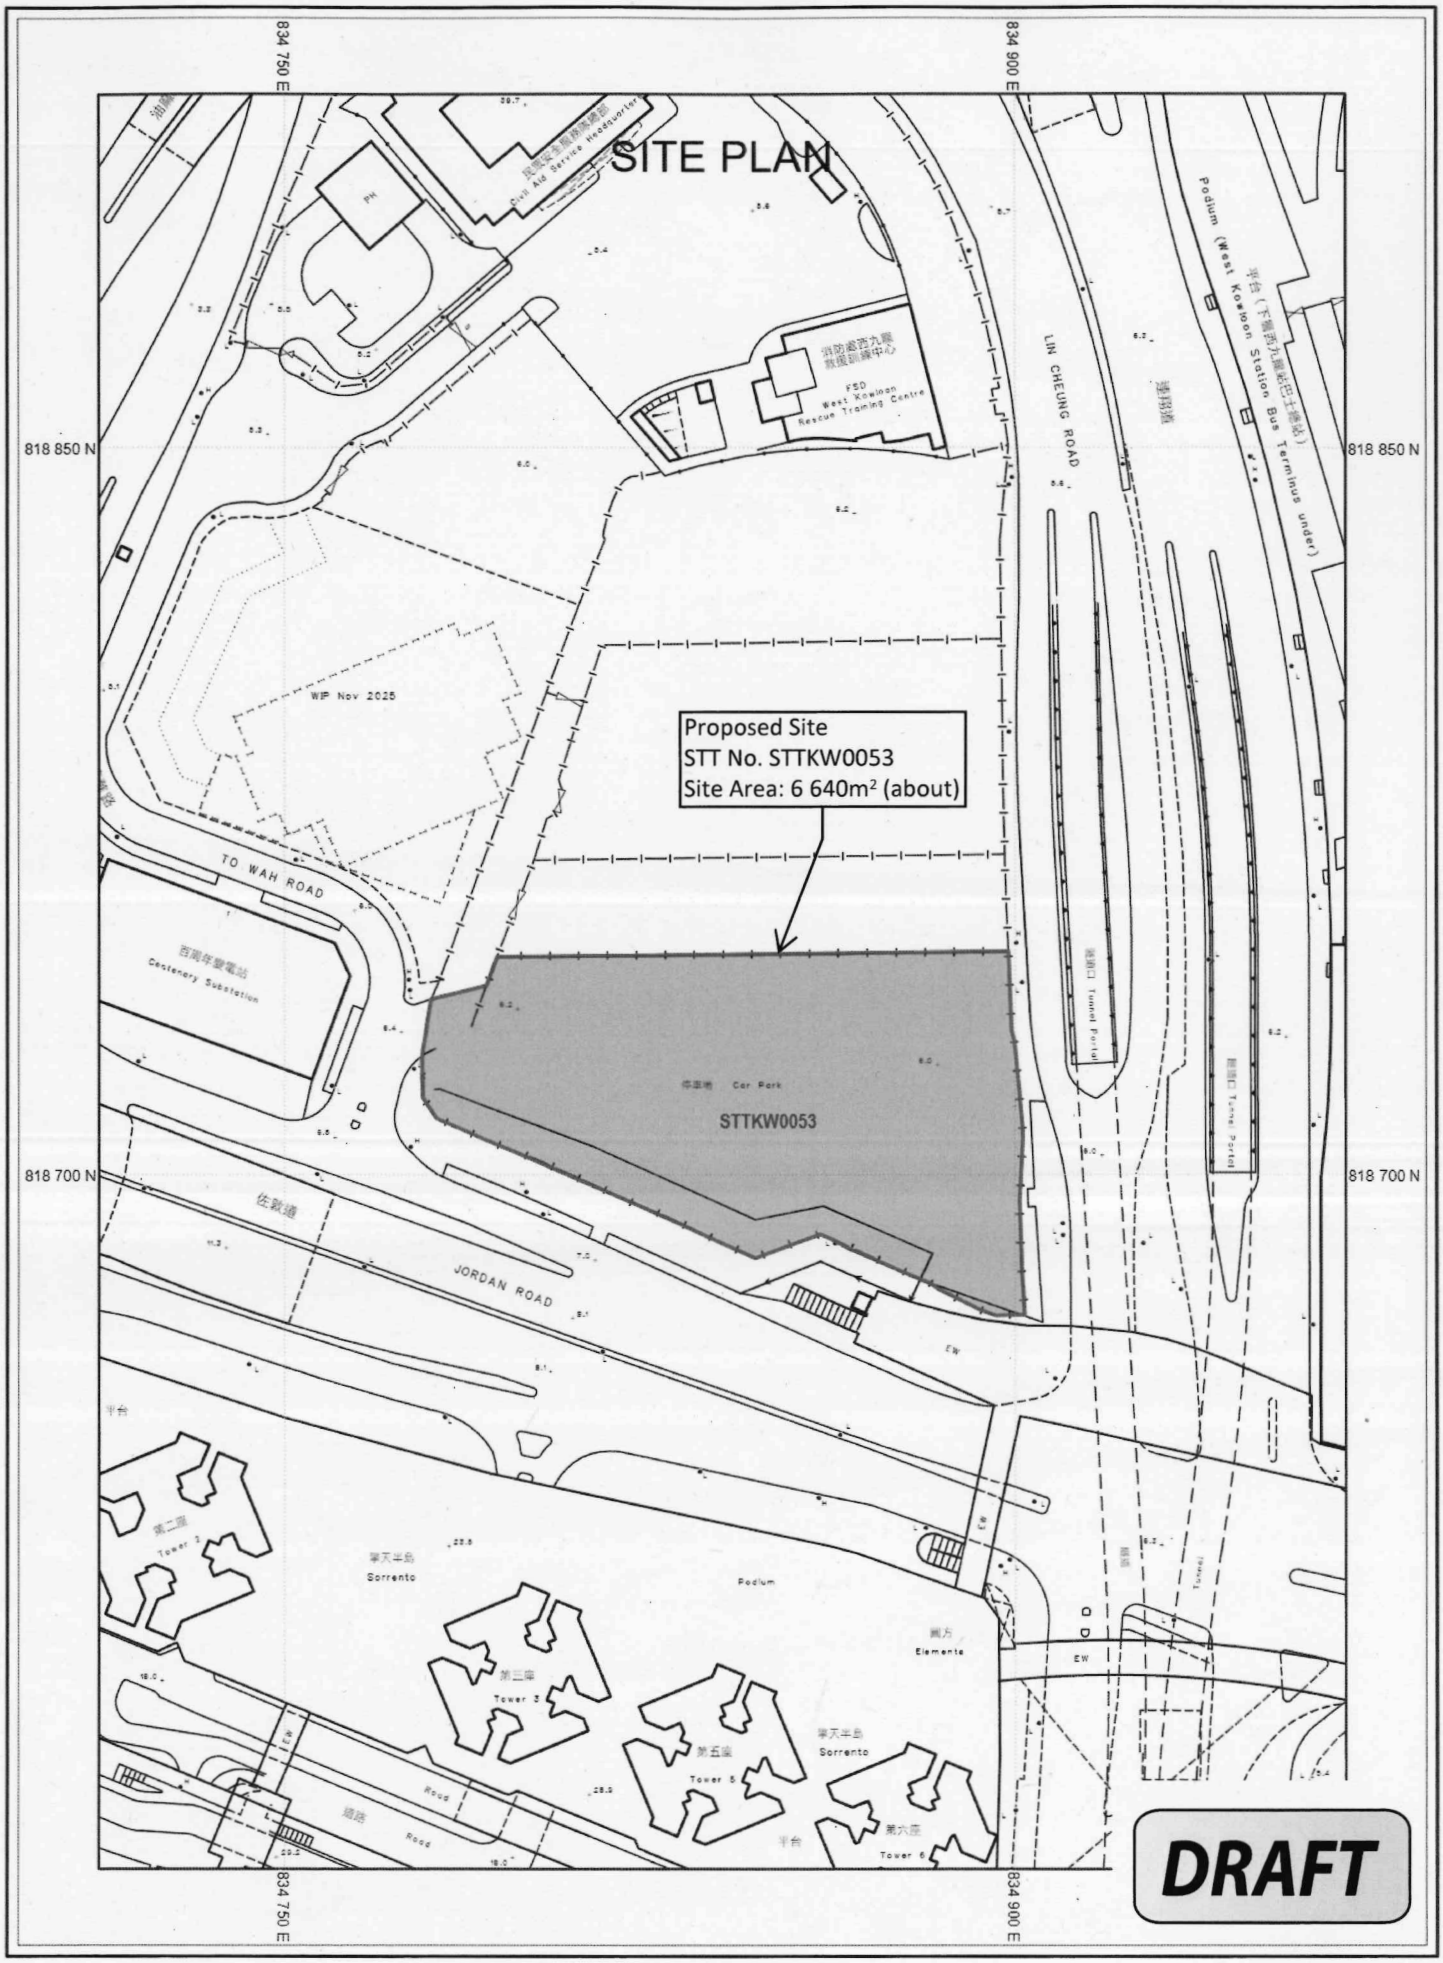

Date: 22-Dec-2025
Lands Administration Office, DLO/Kowloon
© Copyright reserved - Hong Kong SAR Government

SCALE 1:1500

Sheet Number
11-NW-24A
11-NW-24C