N

LOCATION

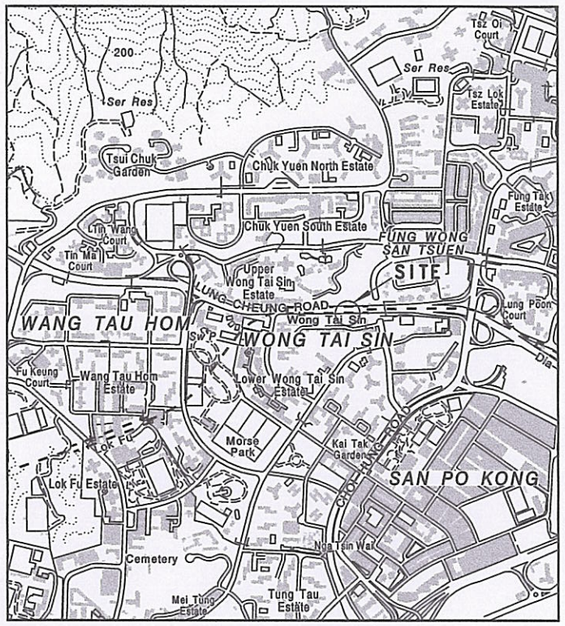

SCALE 1 : 20000

TEMPORARY WORKS

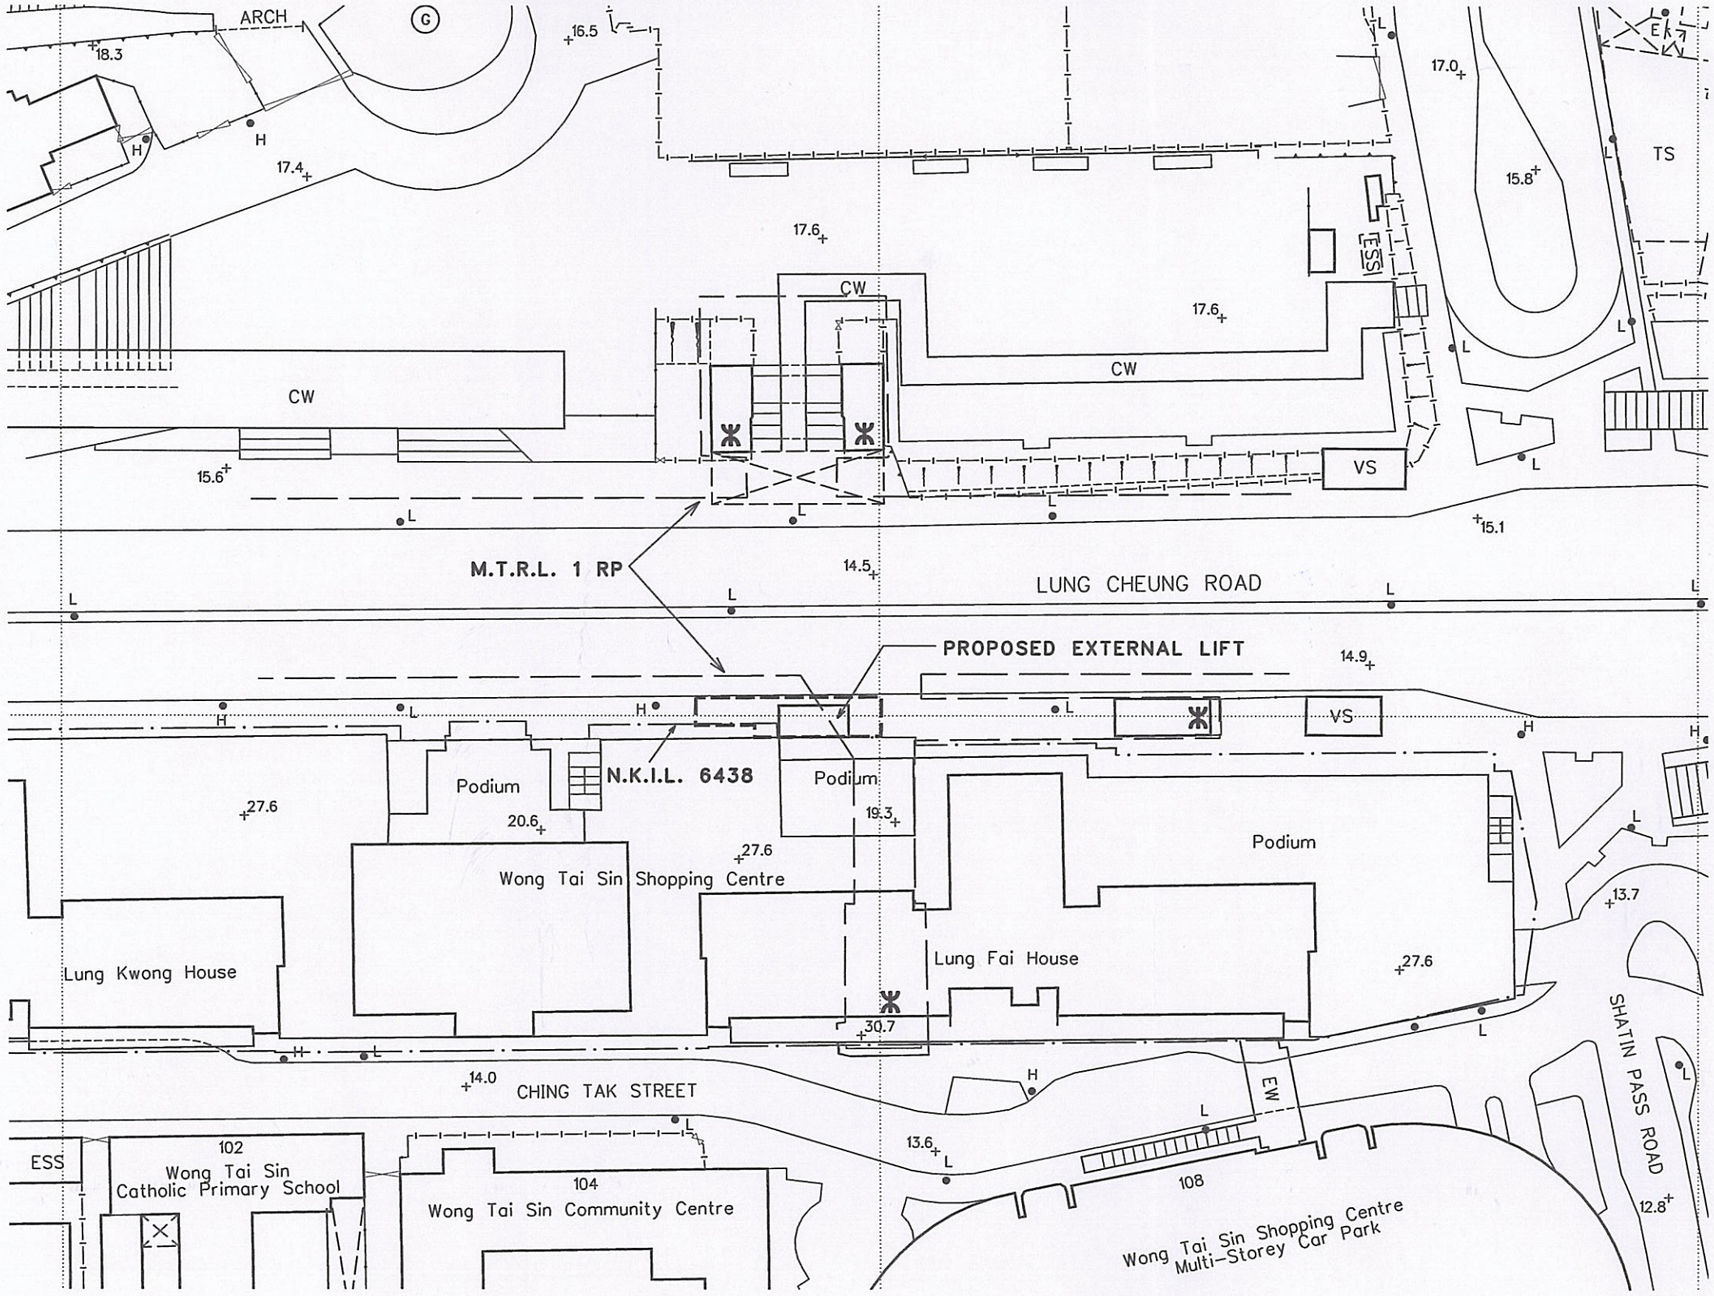

SCALE 1 : 750

METRES 15 0 15 30 45 60 75 METRES

FOR IDENTIFICATION PURPOSES ONLY

Estate Management Section
Lands Department

Plan Prepared by District Survey Office, Kowloon

MASS TRANSIT RAILWAY
(LAND RESUMPTION AND RELATED PROVISIONS) ORDINANCE
(CHAPTER 276)
MASS TRANSIT RAILWAY WONG TAI SIN STATION EXTERNAL LIFT

File No.	(46) in DSO/K W632
Survey Sheet No.	11-NE-6A
Layout Plan No.	
Reference Plan No.	
PLAN No.	KM7926a

Date : 08/04/2011