


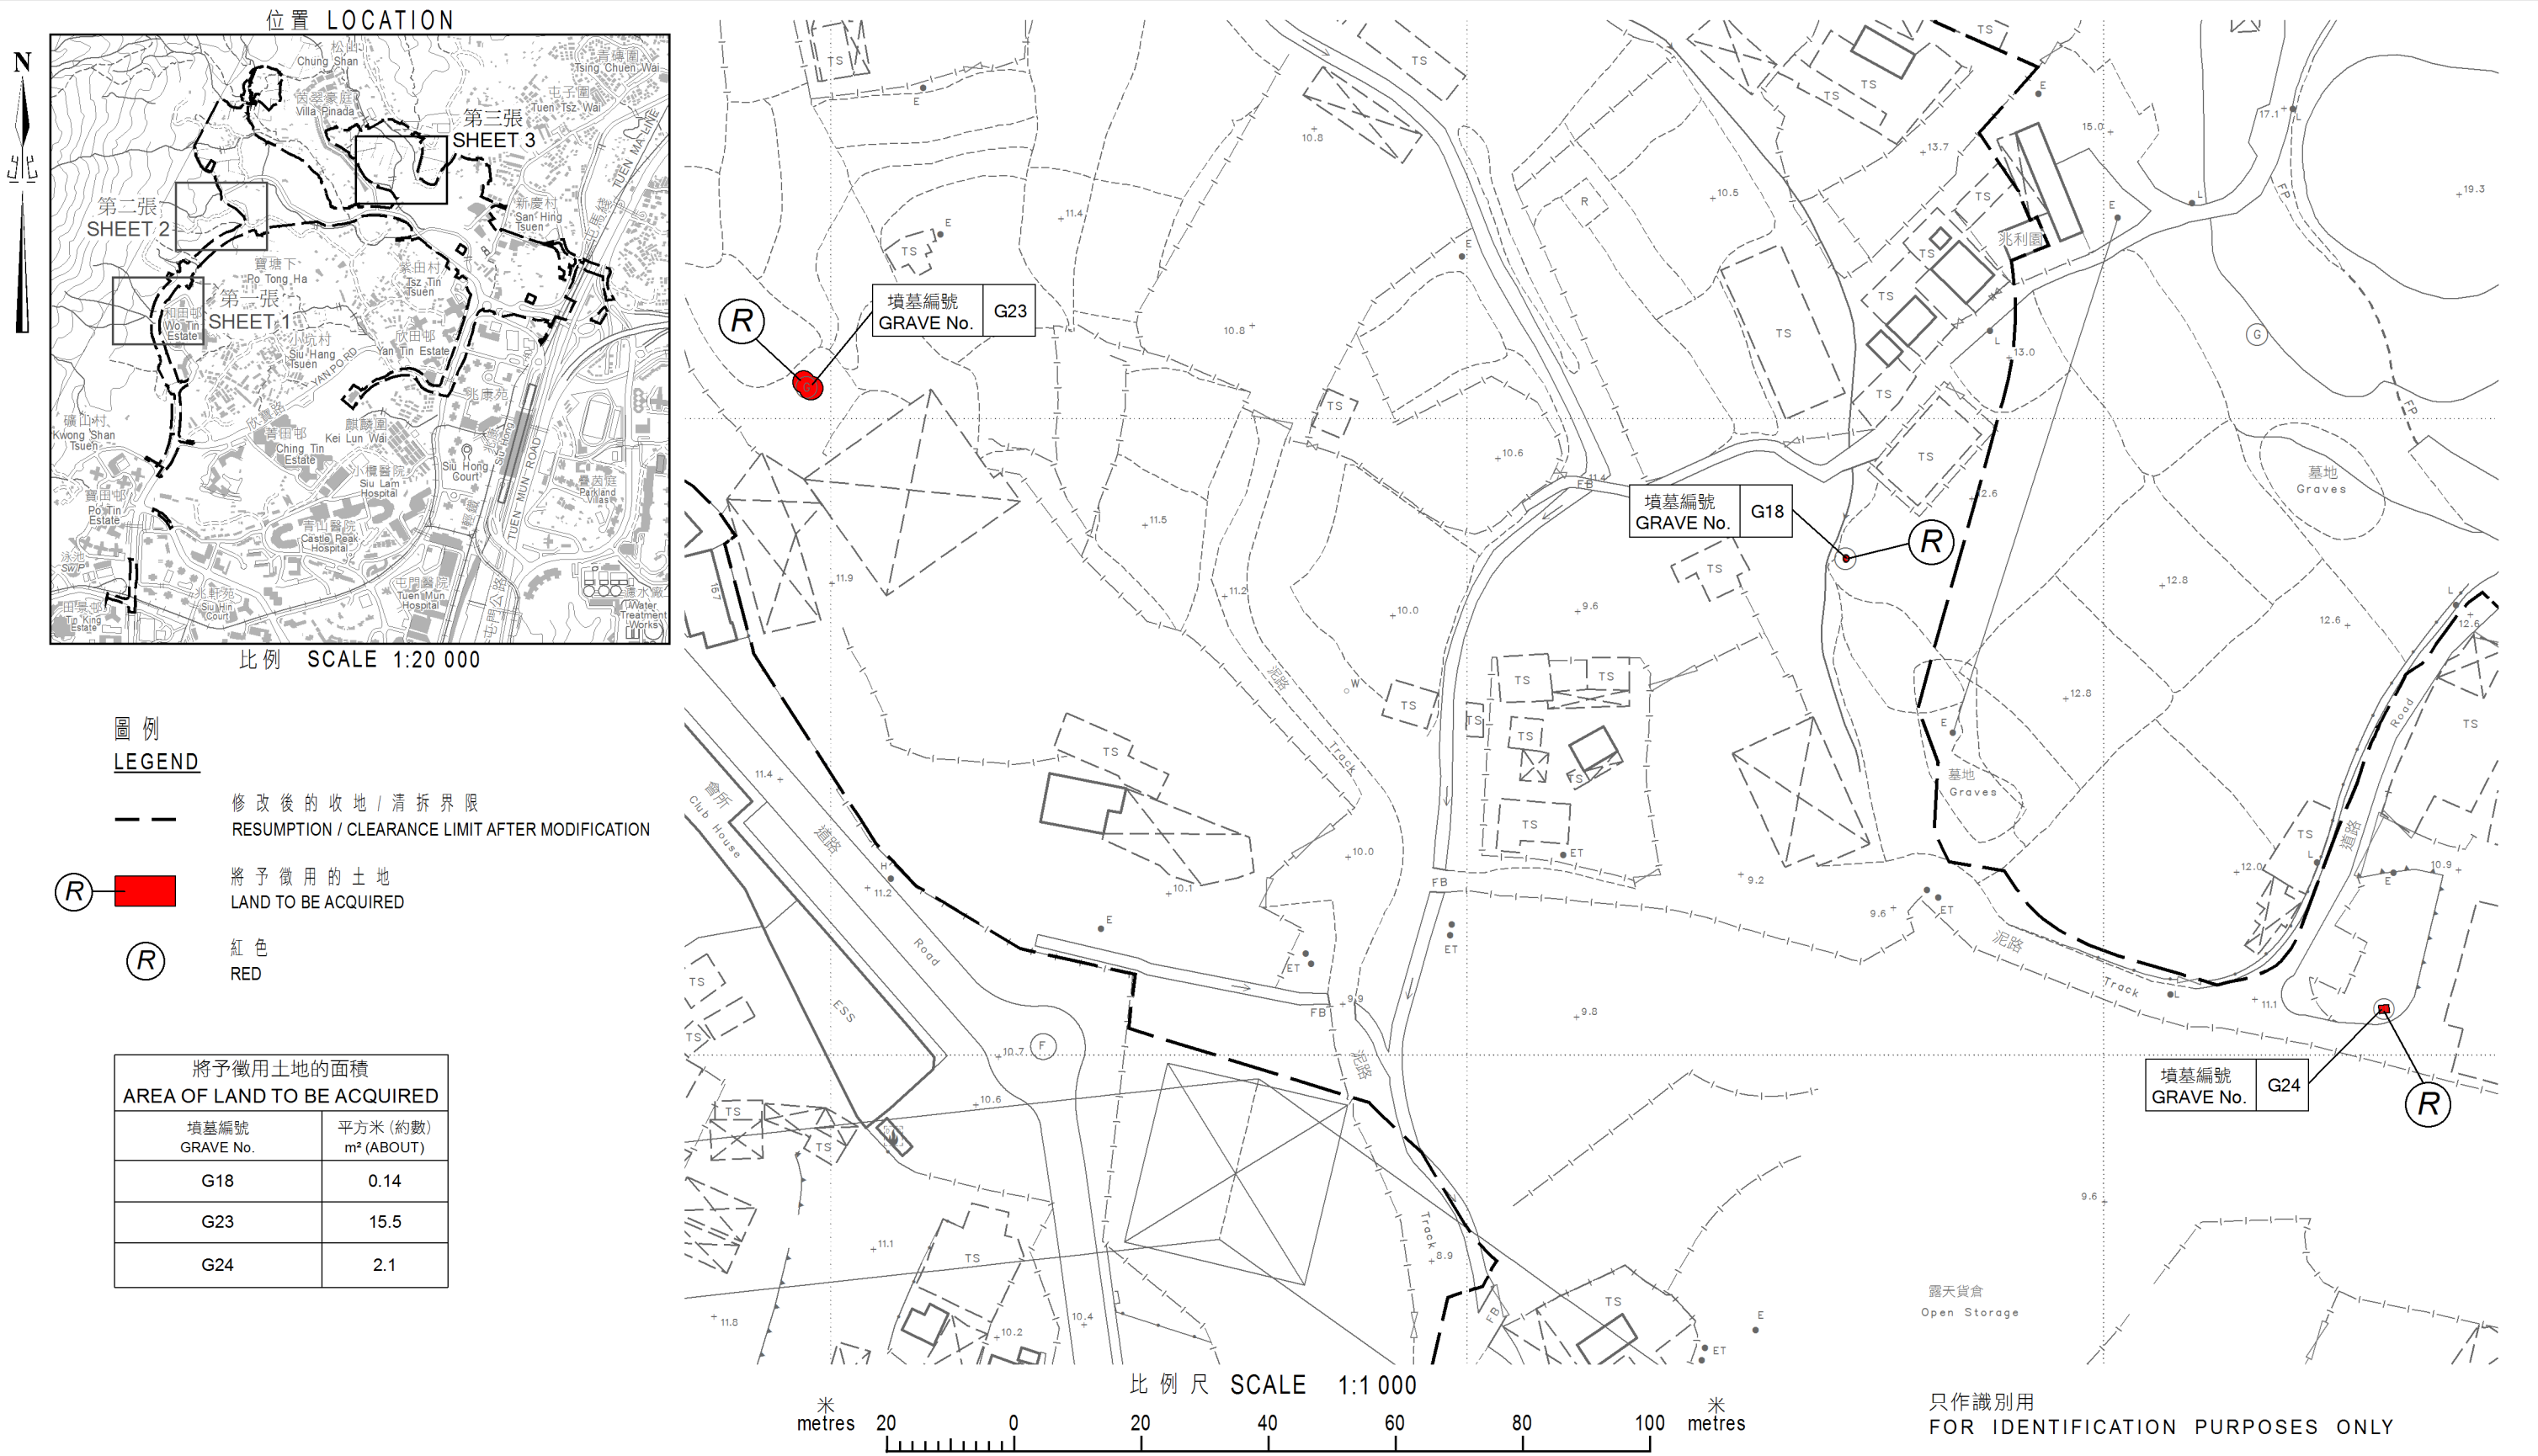

已簽署 Signed
(李志強 Kenneth C.K. LEE)
屯門地政專員 District Lands Officer, Tuen Mun
日期 Date 20/12/2024

地政總署 屯門地政處
District Lands Office, Tuen Mun
Lands Department

圖則由屯門測量處繪製
Plan Prepared by District Survey Office, Tuen Mun
© 香港特別行政區政府 版權所有 Copyright reserved - Hong Kong SAR Government

土地徵用圖則
土地徵用 (管有業權) 條例 (第130章)
徵用土地以便進行
屯門新慶路及康寶路發展計劃

LAND ACQUISITION PLAN
LAND ACQUISITION (POSSESSORY TITLE) ORDINANCE (CHAPTER 130)
ACQUISITION OF LAND FOR
DEVELOPMENTS AT SAN HING ROAD AND HONG PO ROAD, TUEN MUN

檔案編號 DLOTM 230/3/537, DLOTM 230/3/538 &
File Nos. LD DSO/TM 14/4/14

測量圖編號 6-NW-16C & 21A
Survey Sheet Nos.

參考圖編號 5208968-SHHP-LAN-3000 (土木工程拓展署)
Reference Plan No. (CEDD)

圖則編號 TMM4587 (第三張 共三張)
PLAN No. (Sheet 3 of 3)