

LOCATION

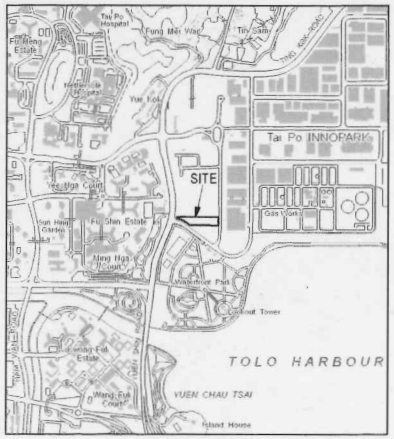

SCALE 1:20 000

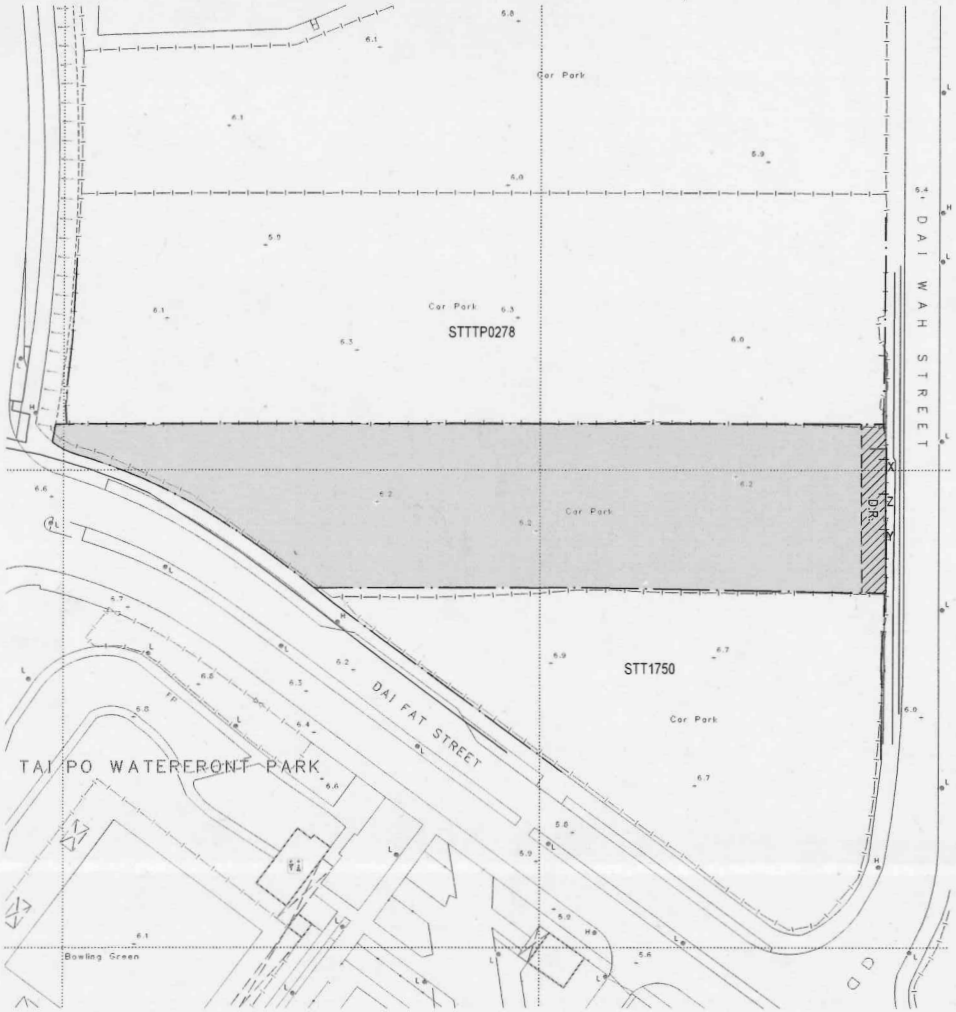

COLOURED PINK AND PINK HATCHED BLACK AREA 5 080 SQUARE METRES (ABOUT)

SCALE 1:1 000

metres 20 0 20 40 60 80 100 metres

DRAFT

FOR IDENTIFICATION PURPOSES ONLY

District Lands Office, Tai Po
Lands Department

Plan Prepared by District Survey Office, Tai Po

© Copyright reserved - Hong Kong SAR Government

SHORT TERM TENANCY No. STTTP0344
TAI PO, NEW TERRITORIES

File No. DLOs-003-001-001-TP-STTTP0344-P001
Survey Sheet No. 7-NW-5C
Layout Plan No. ----------
Reference Plan No. ----------
PLAN No. TPM7302

Date: 29/09/2026

DISTRICT LANDS OFFICE
TAI PO
LANDS DEPARTMENT

Signed by the Tenant /
Sealed with the Common Seal of the Tenant
and signed by /
Executed by the Tenant acting through
[ ], its sole director
or
[ ], its director and
[ ], its direcor
or
[ ], its director and
[ ], its company secretary
in accordance with section 127(3) and 127(5)
of the Companies Ordinance (Cap. 622)

Witness Name:

Signed by the District Lands Officer, Tai Po

Civil Servant
Lands Department

Dated this ____ day of _____ 20___